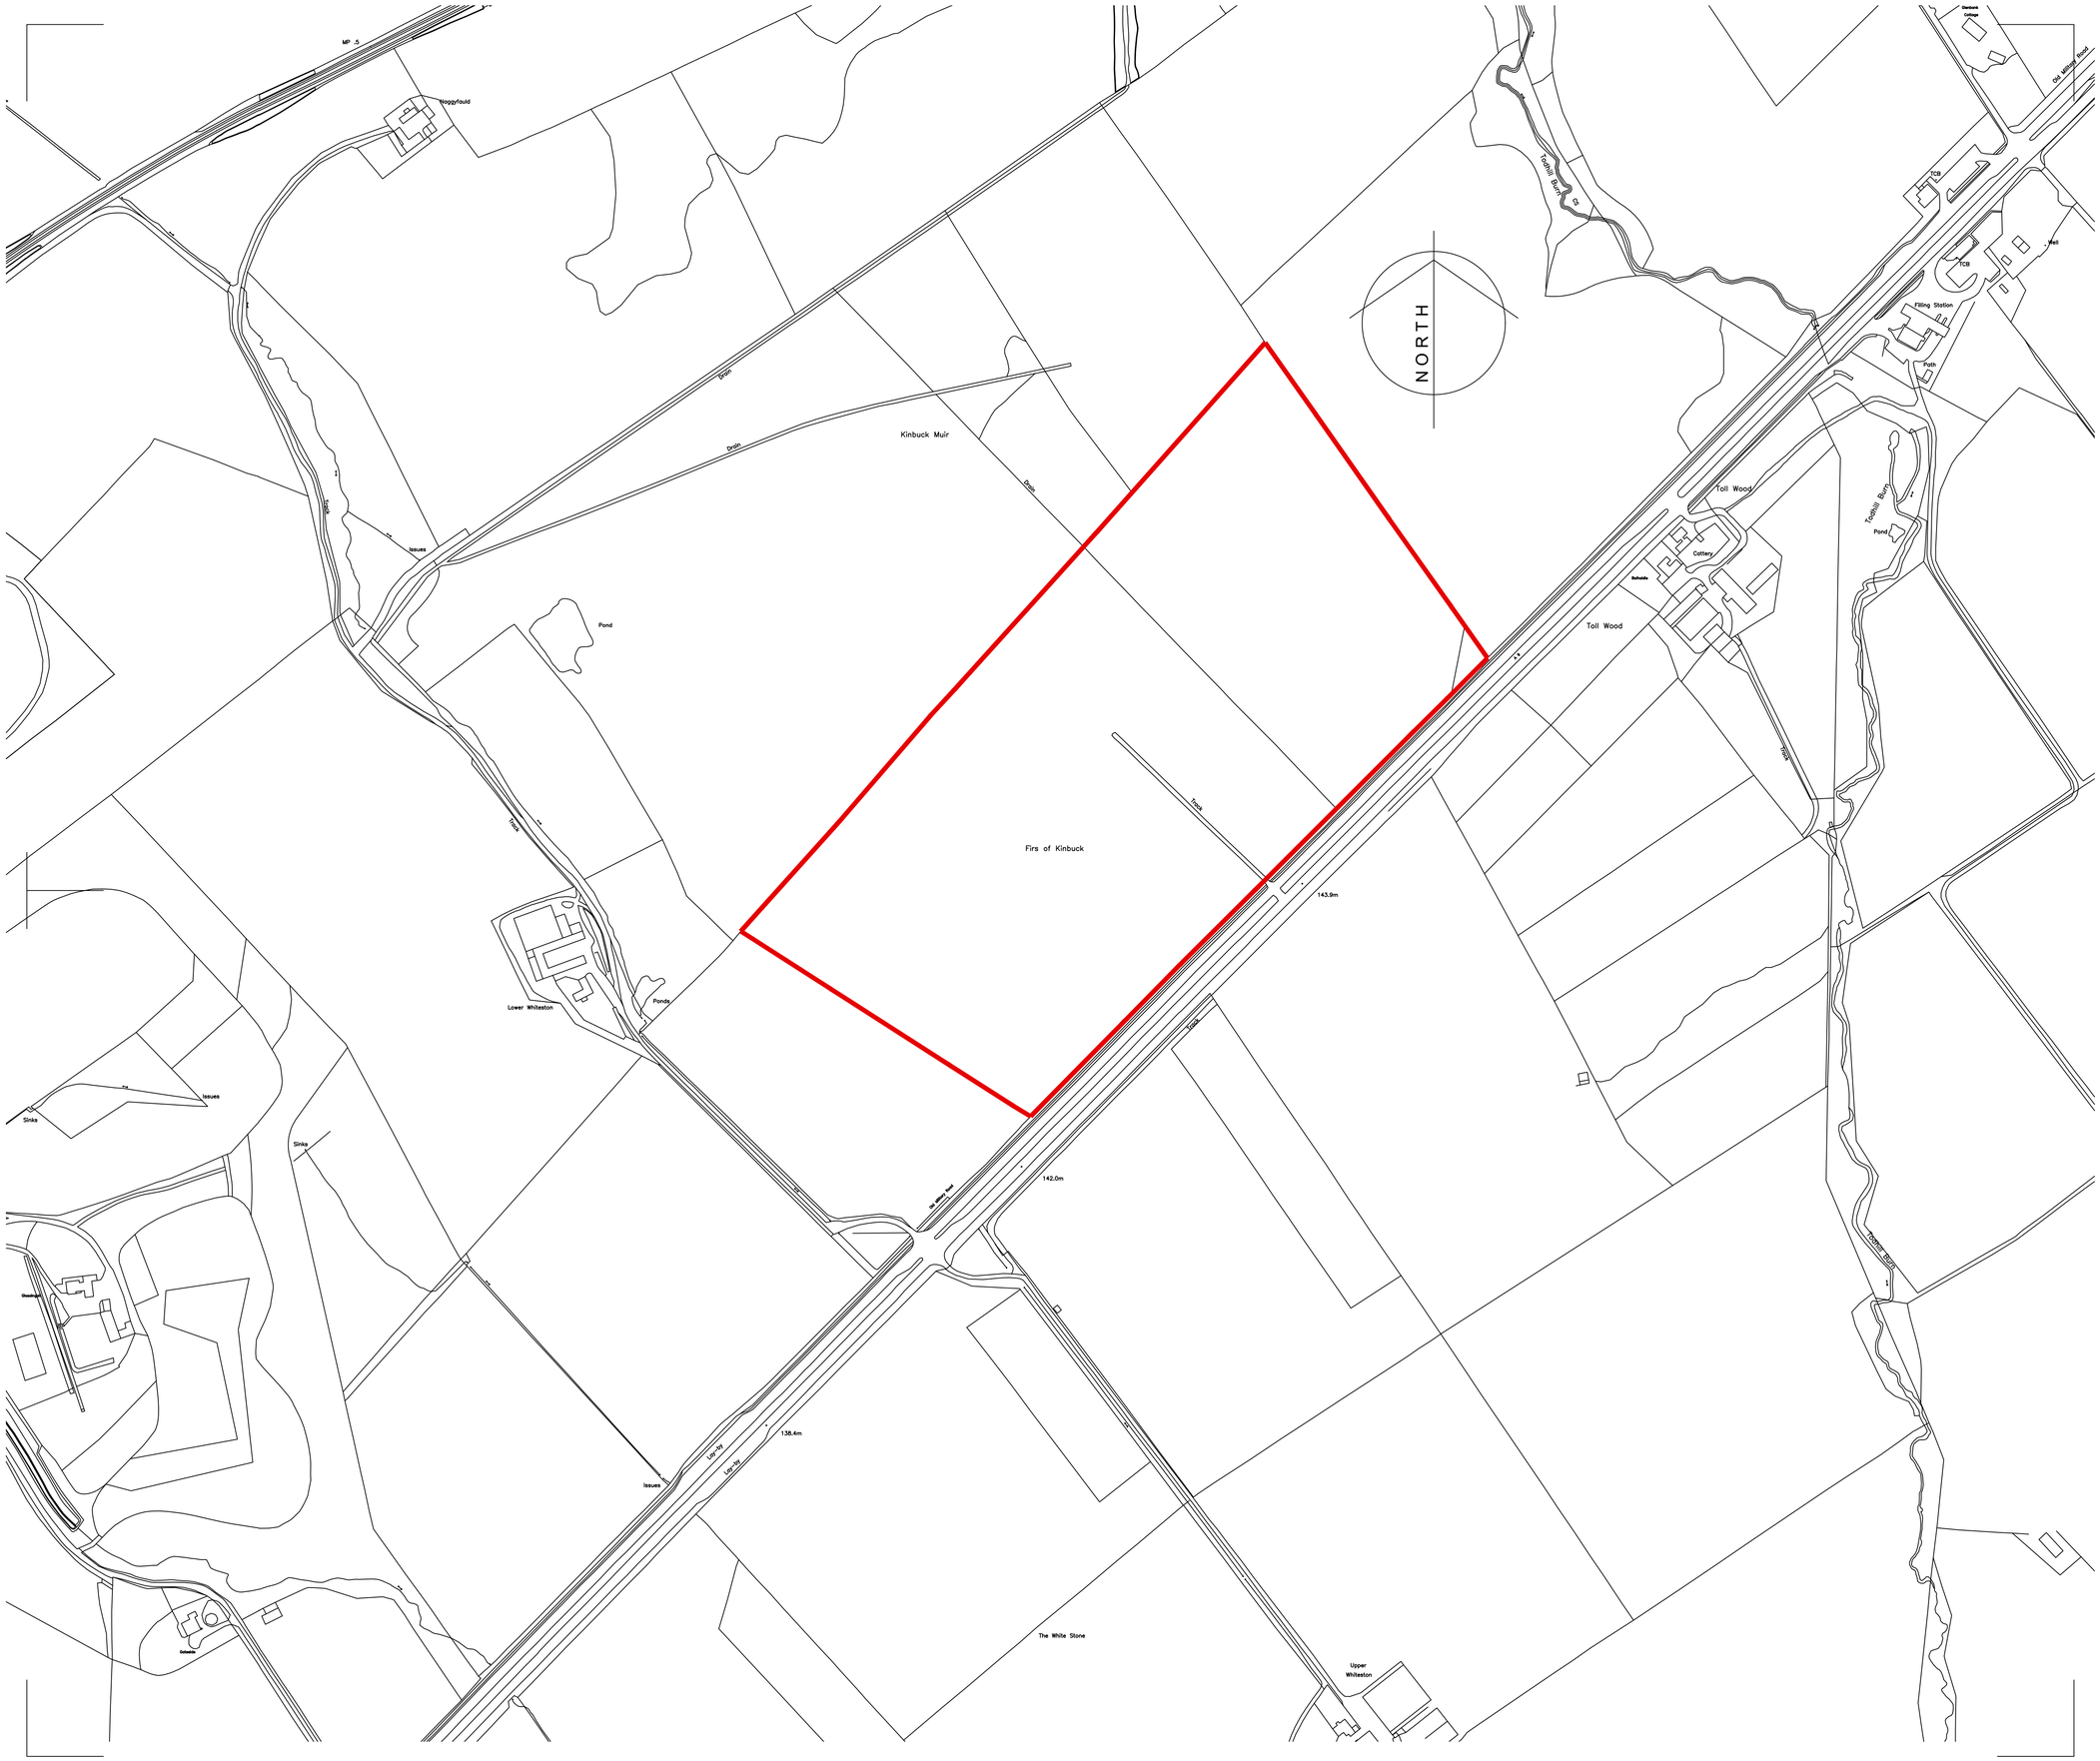

NOTES

FIGURED DIMENSIONS TO BE TAKEN IN PREFERENCE TO SCALED DIMENSIONS.
ALL DIMENSIONS TO BE CHECKED ON SITE.

REV	DATE	DESCRIPTION

Graham + Sibbald

● Architecture & Building Surveying ●

18 Newton Place, Glasgow G3 7PY
Telephone 0141 332 1194 Fax 0141 332 5914
Website: www.g-s.co.uk Email: cad@g-s.co.uk

Offices at: Aberdeen Dundee Dunfermline Edinburgh Falkirk Glasgow
Hamilton Inverness Kilmarnock Kirkcaldy Paisley Perth Stirling Weybridge

CLIENT

—

PROJECT

FIRS OF KINBUCK

DRG. TITLE

LOCATION PLAN.

DRG. No.		SCALE
GB 8557/01		1:2500
DRAWN BY	CHECKED BY	DATE
GBM		24.06.11