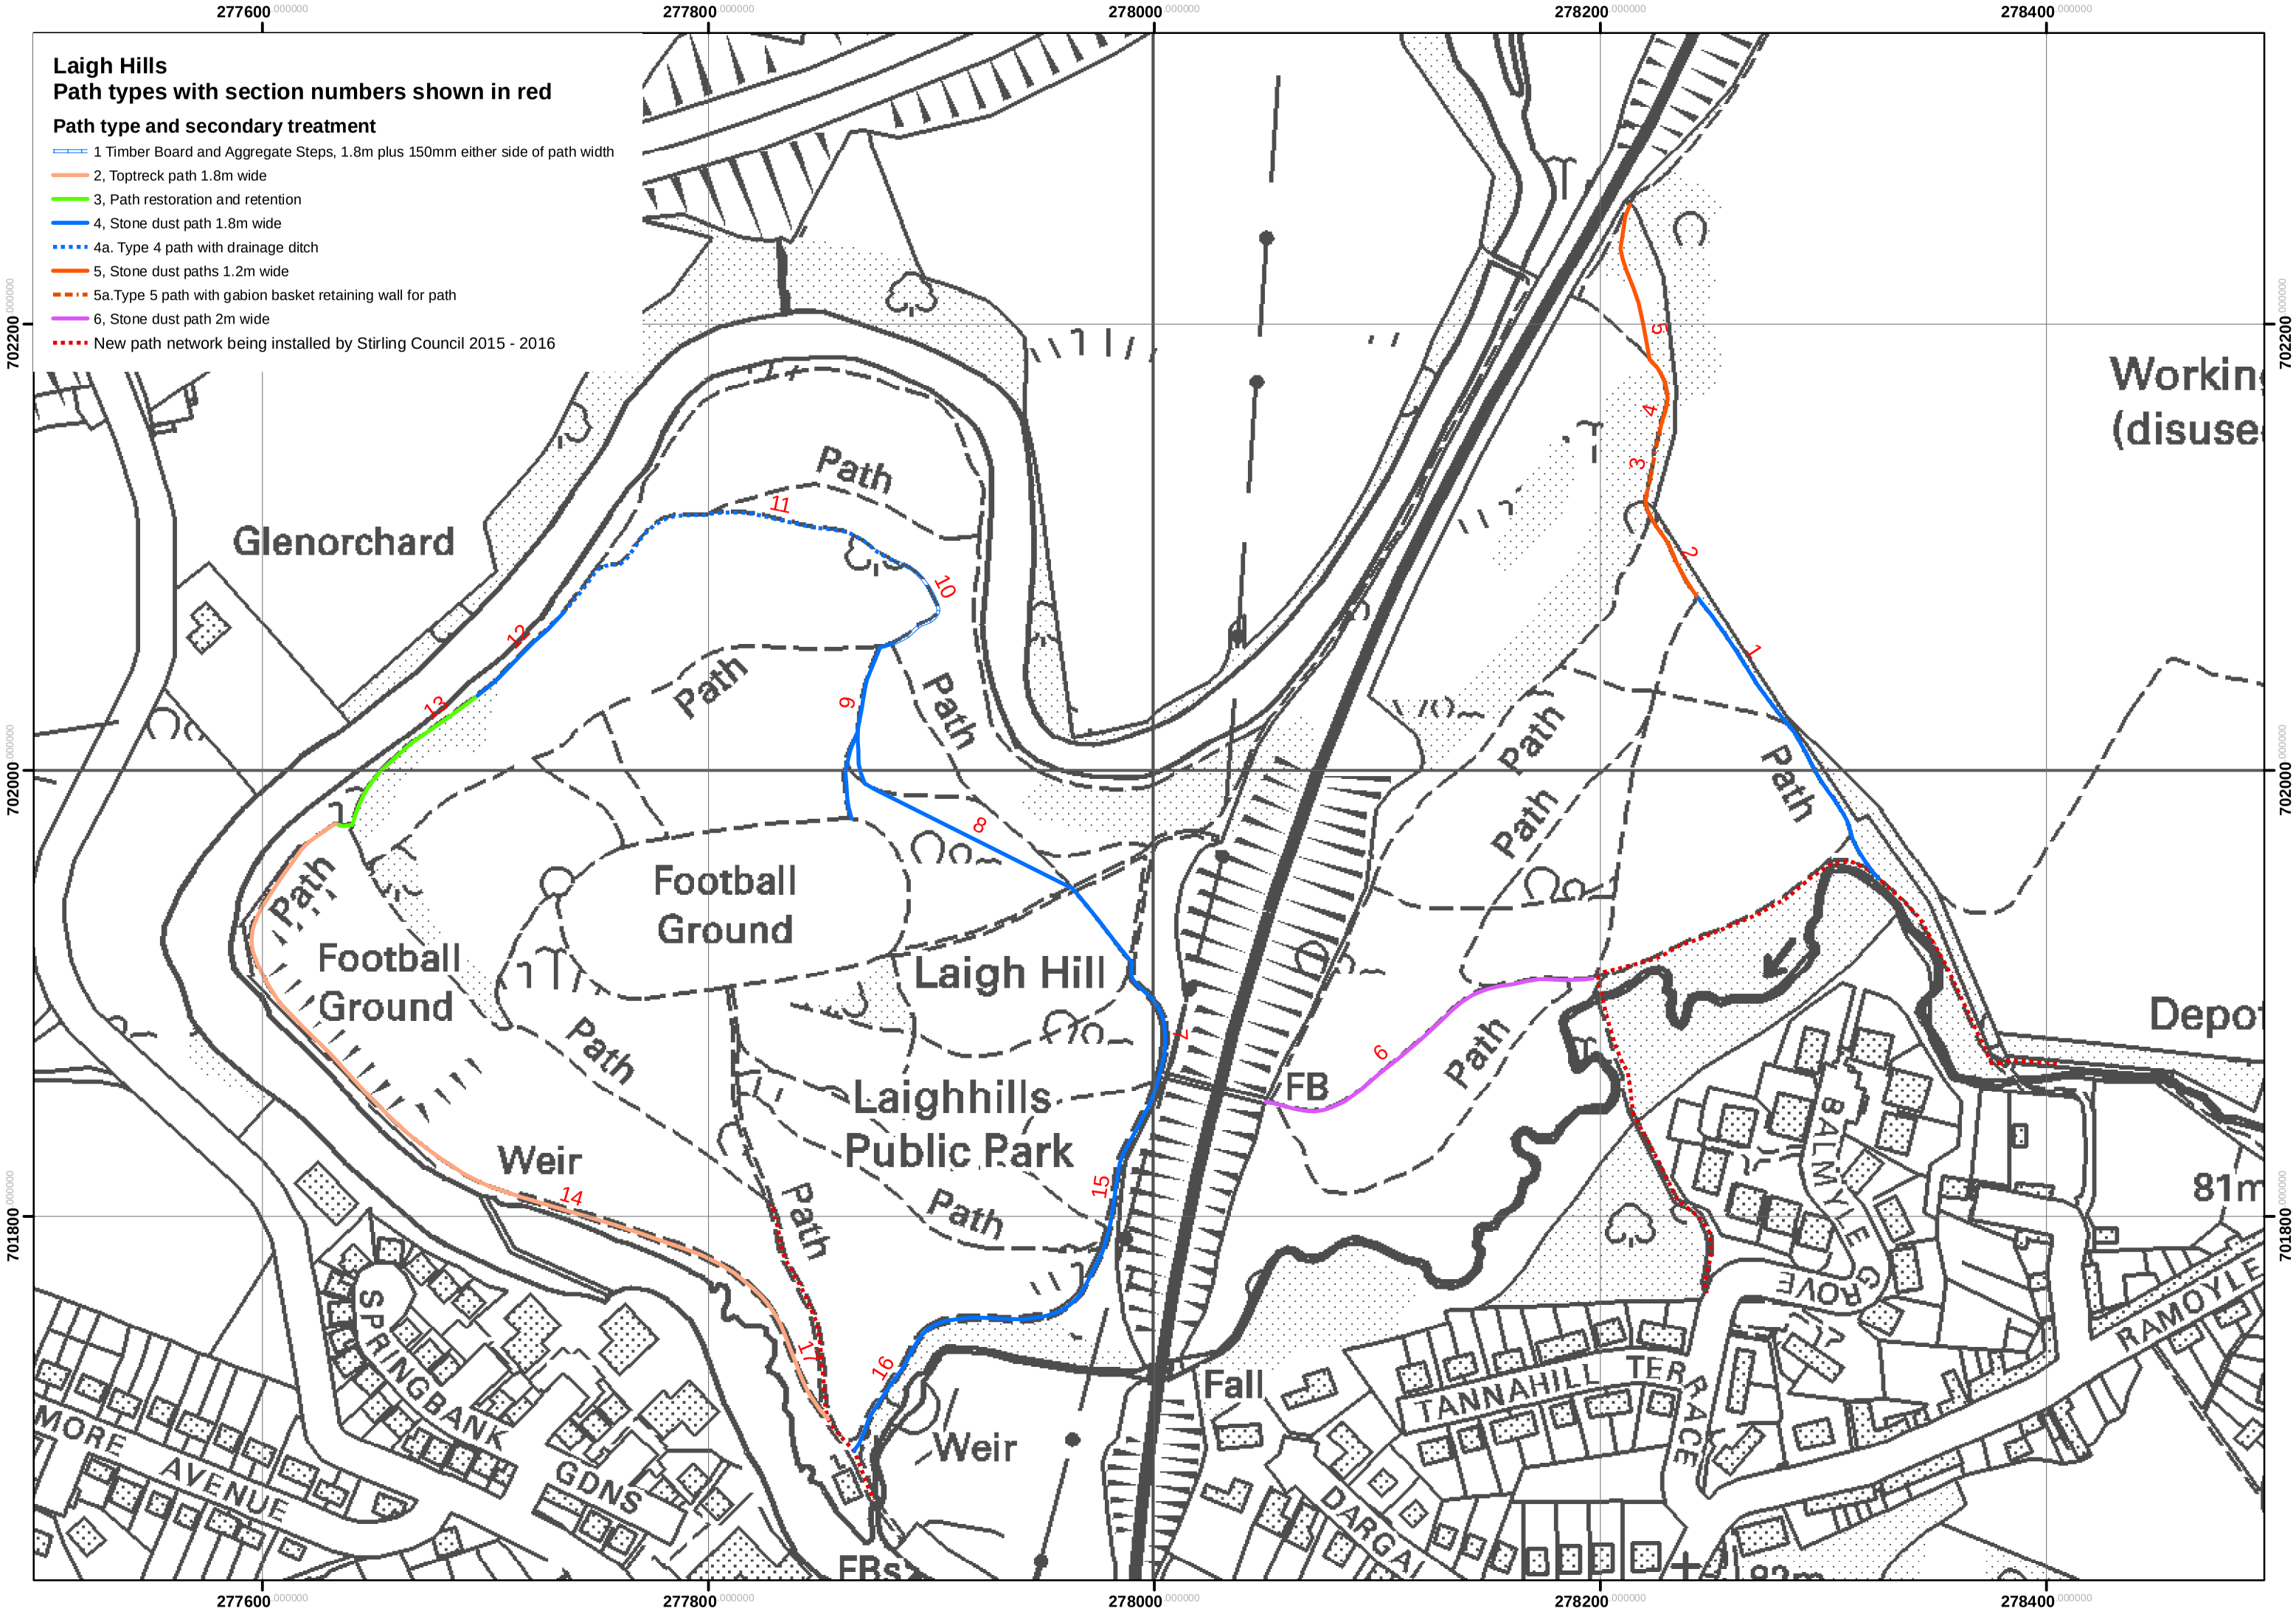
Laigh Hills
Path types with section numbers shown in red
Path type and secondary treatment
1 Timber Board and Aggregate Steps, 1.8m plus 150mm either side of path width
2, Toptreck path 1.8m wide
3, Path restoration and retention
4, Stone dust path 1.8m wide
4a. Type 4 path with drainage ditch
5, Stone dust paths 1.2m wide
5a.Type 5 path with gabion basket retaining wall for path
6, Stone dust path 2m wide
New path network being installed by Stirling Council 2015 - 2016
277600
277800
278000
278200
278400
702200
702000
701800
Glenorchard
Path
Football Ground
Laigh Hill
Laighhills Public Park
Weir
FB
Fall
Depot
81m
SPRINGBANK GDNS
MORE AVENUE
TANNAHILL TERRACE
BALMYLE GROVE
RAMOYLE
DARGAI
FBs
1
2
3
4
5
6
7
8
9
10
11
12
13
14
15
16
17